LOR-MR 4334-0.72

MODEL: Roll Plot-Sugar Ridge [Sheet] PAPERSIZE: 34x22 (in.) DATE: 10/26/2026 TIME: 10:47:23 AM PLTDRV: OHDOT_PDF_Color.pltcfg PENTBL: OHDOT_PenC.tbl USER: asilupu@fishbeck.com WORKSPACE: OHDOTCEv02 WORKSET: LOR_122833 PRODUCT: OpenRoadsDesigner 24.00.02.25
Z:\2025\2501933\CAD\ODOT\122833\400-Engineering\Roadway\Sheets\Working\122833_GB201.dgn

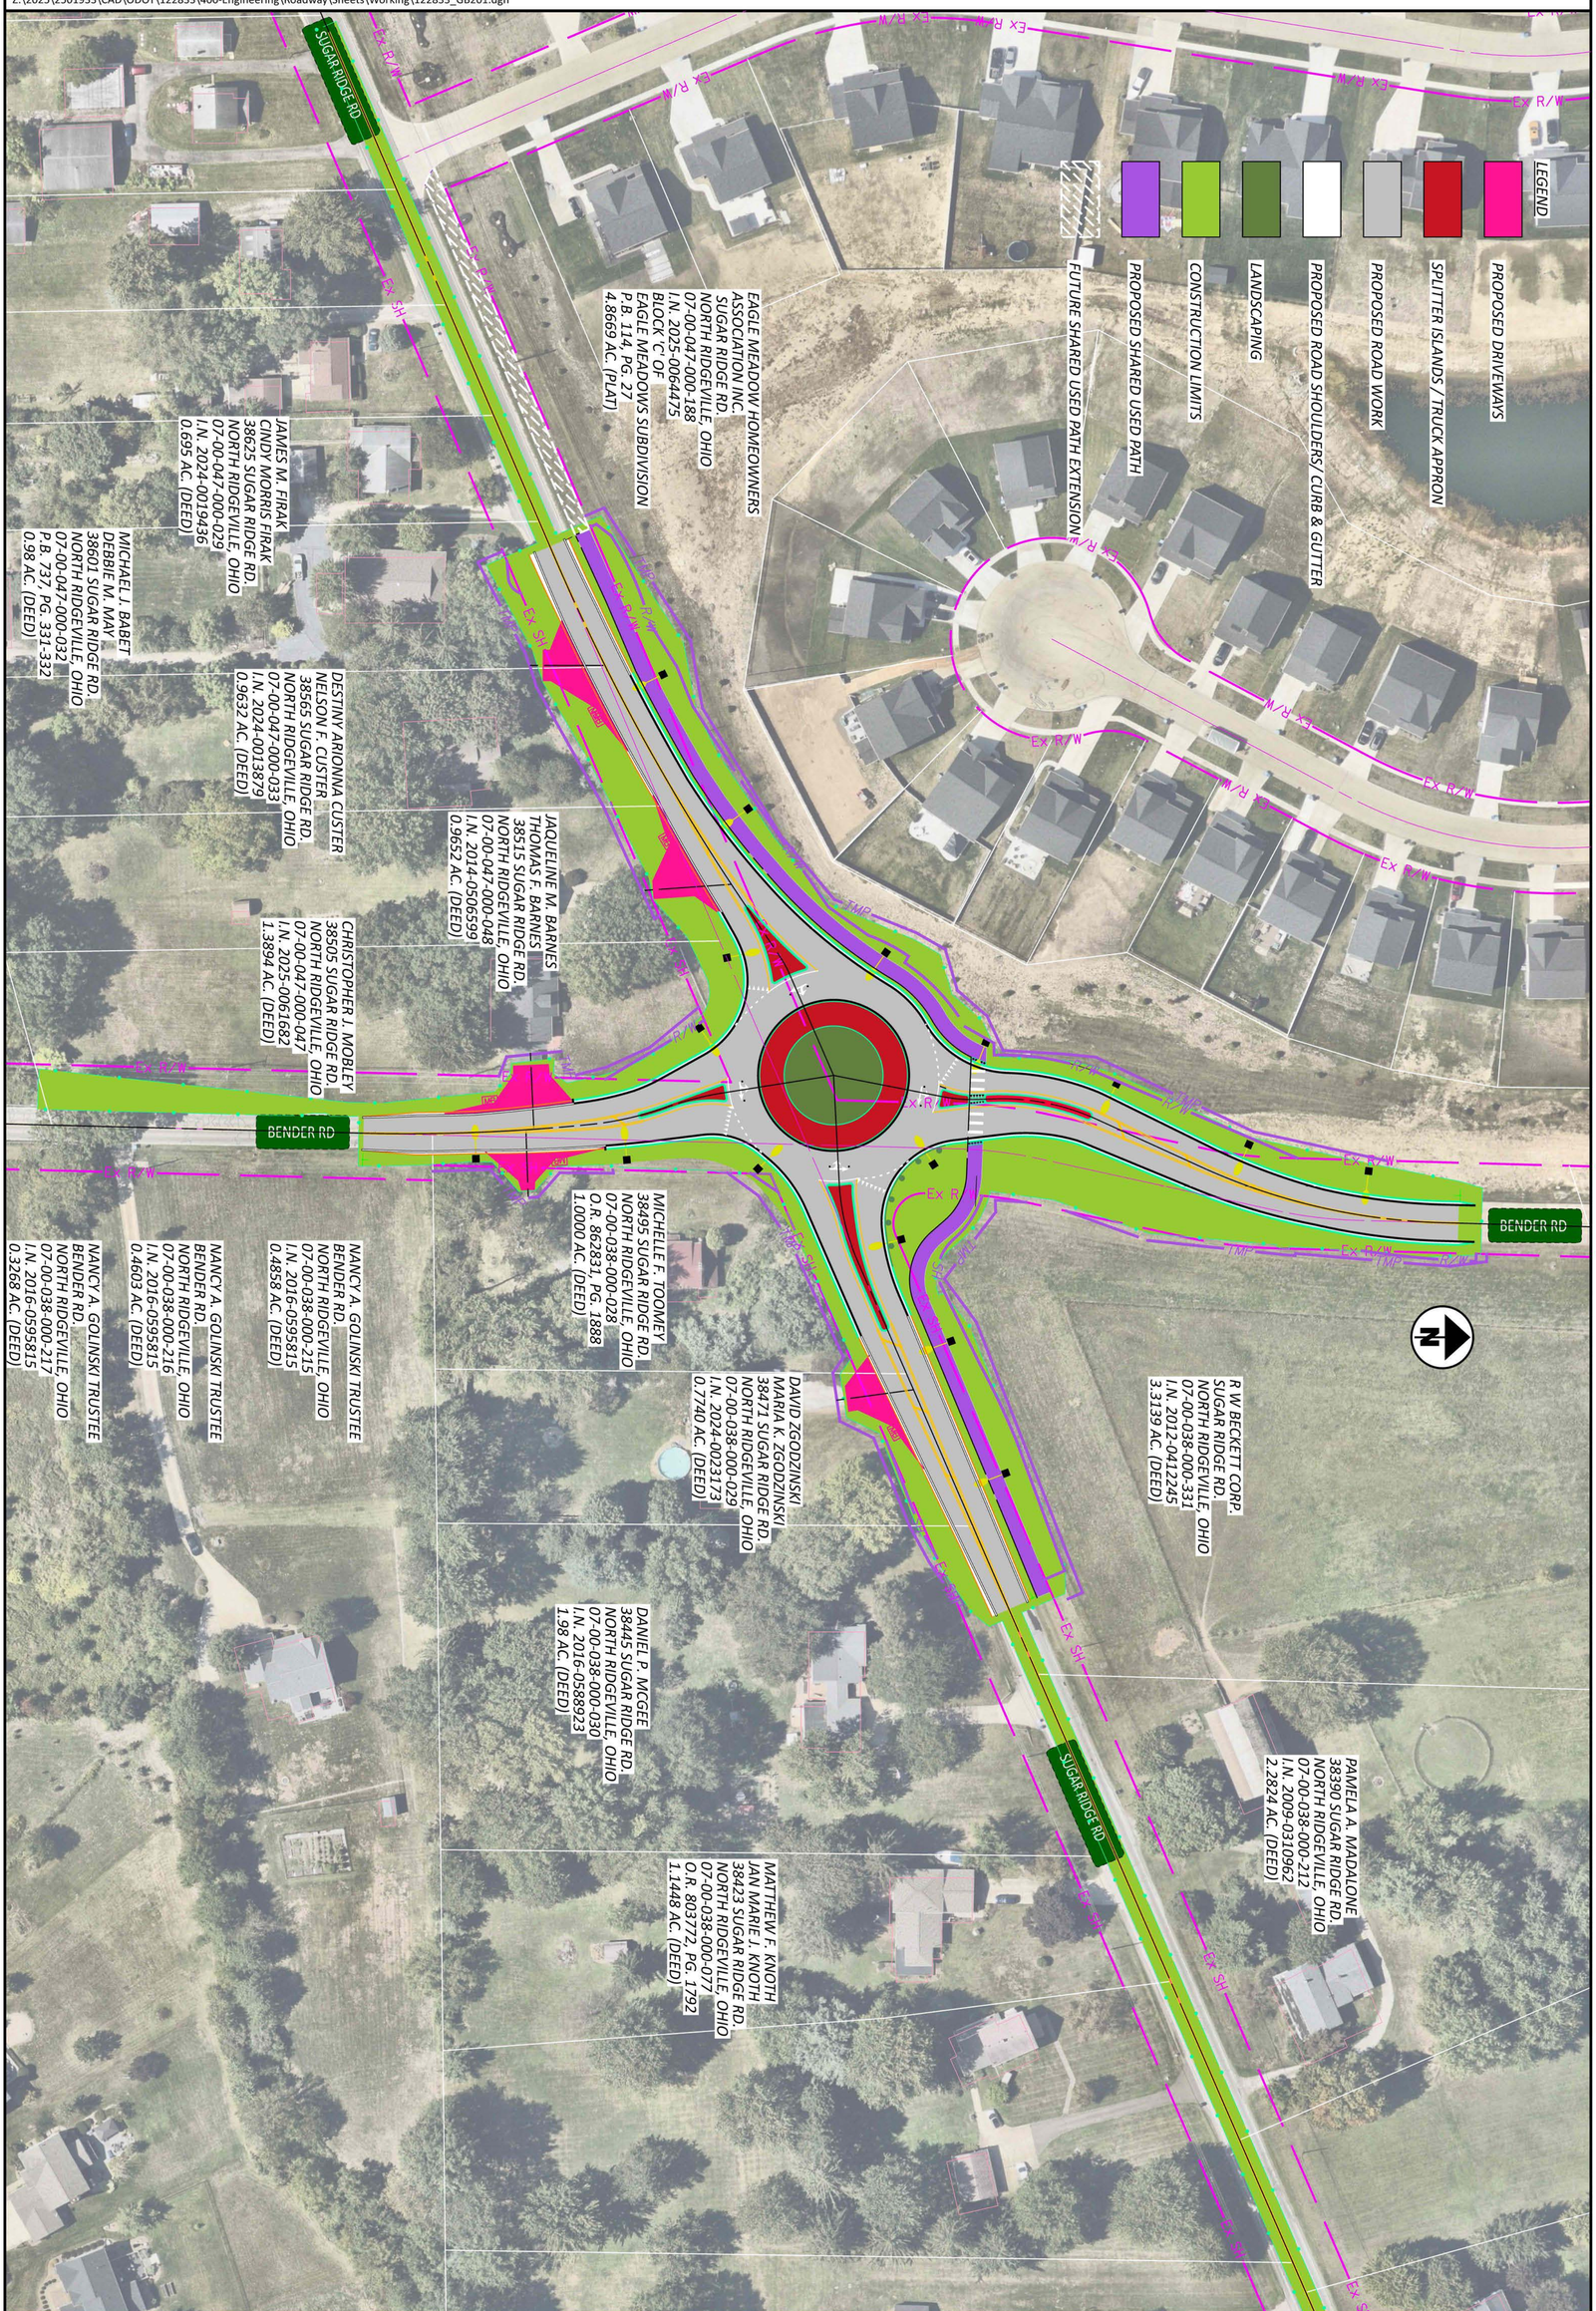

SHEET 1 TOTAL	PROJECT ID 122833	REVIEWER JHH 10/13/26	DESIGNER AAS	DESIGN AGENCY fishbeck

SINGLE LANE ROUNDABOUT
AT THE INTERSECTION OF SUGAR RIDGE ROAD & BENDER ROAD

HORIZONTAL SCALE IN FEET
0 50
25 100

LOR-MR 4334-0.72

MODEL: Unnamed Plan - Plan 1 [Sheet] PAPERSIZE: 34x22 (in.) DATE: 10/26/2026 TIME: 10:53:56 AM PLTDRV: OHDOT_PDF_Color.pltcfg PENTBL: OHDOT_PenC.tbl USER: asilupu@fishbeck.com WORKSPACE: OHDOTCEv02 WORKSET: LOR_122833 PRODUCT: OpenRoadsDesigner 24.00.02.25
Z:\2025\2501933\CAD\ODOT\122833\400-Engineering\Roadway\Sheets\Working\122833_GB301.dgn

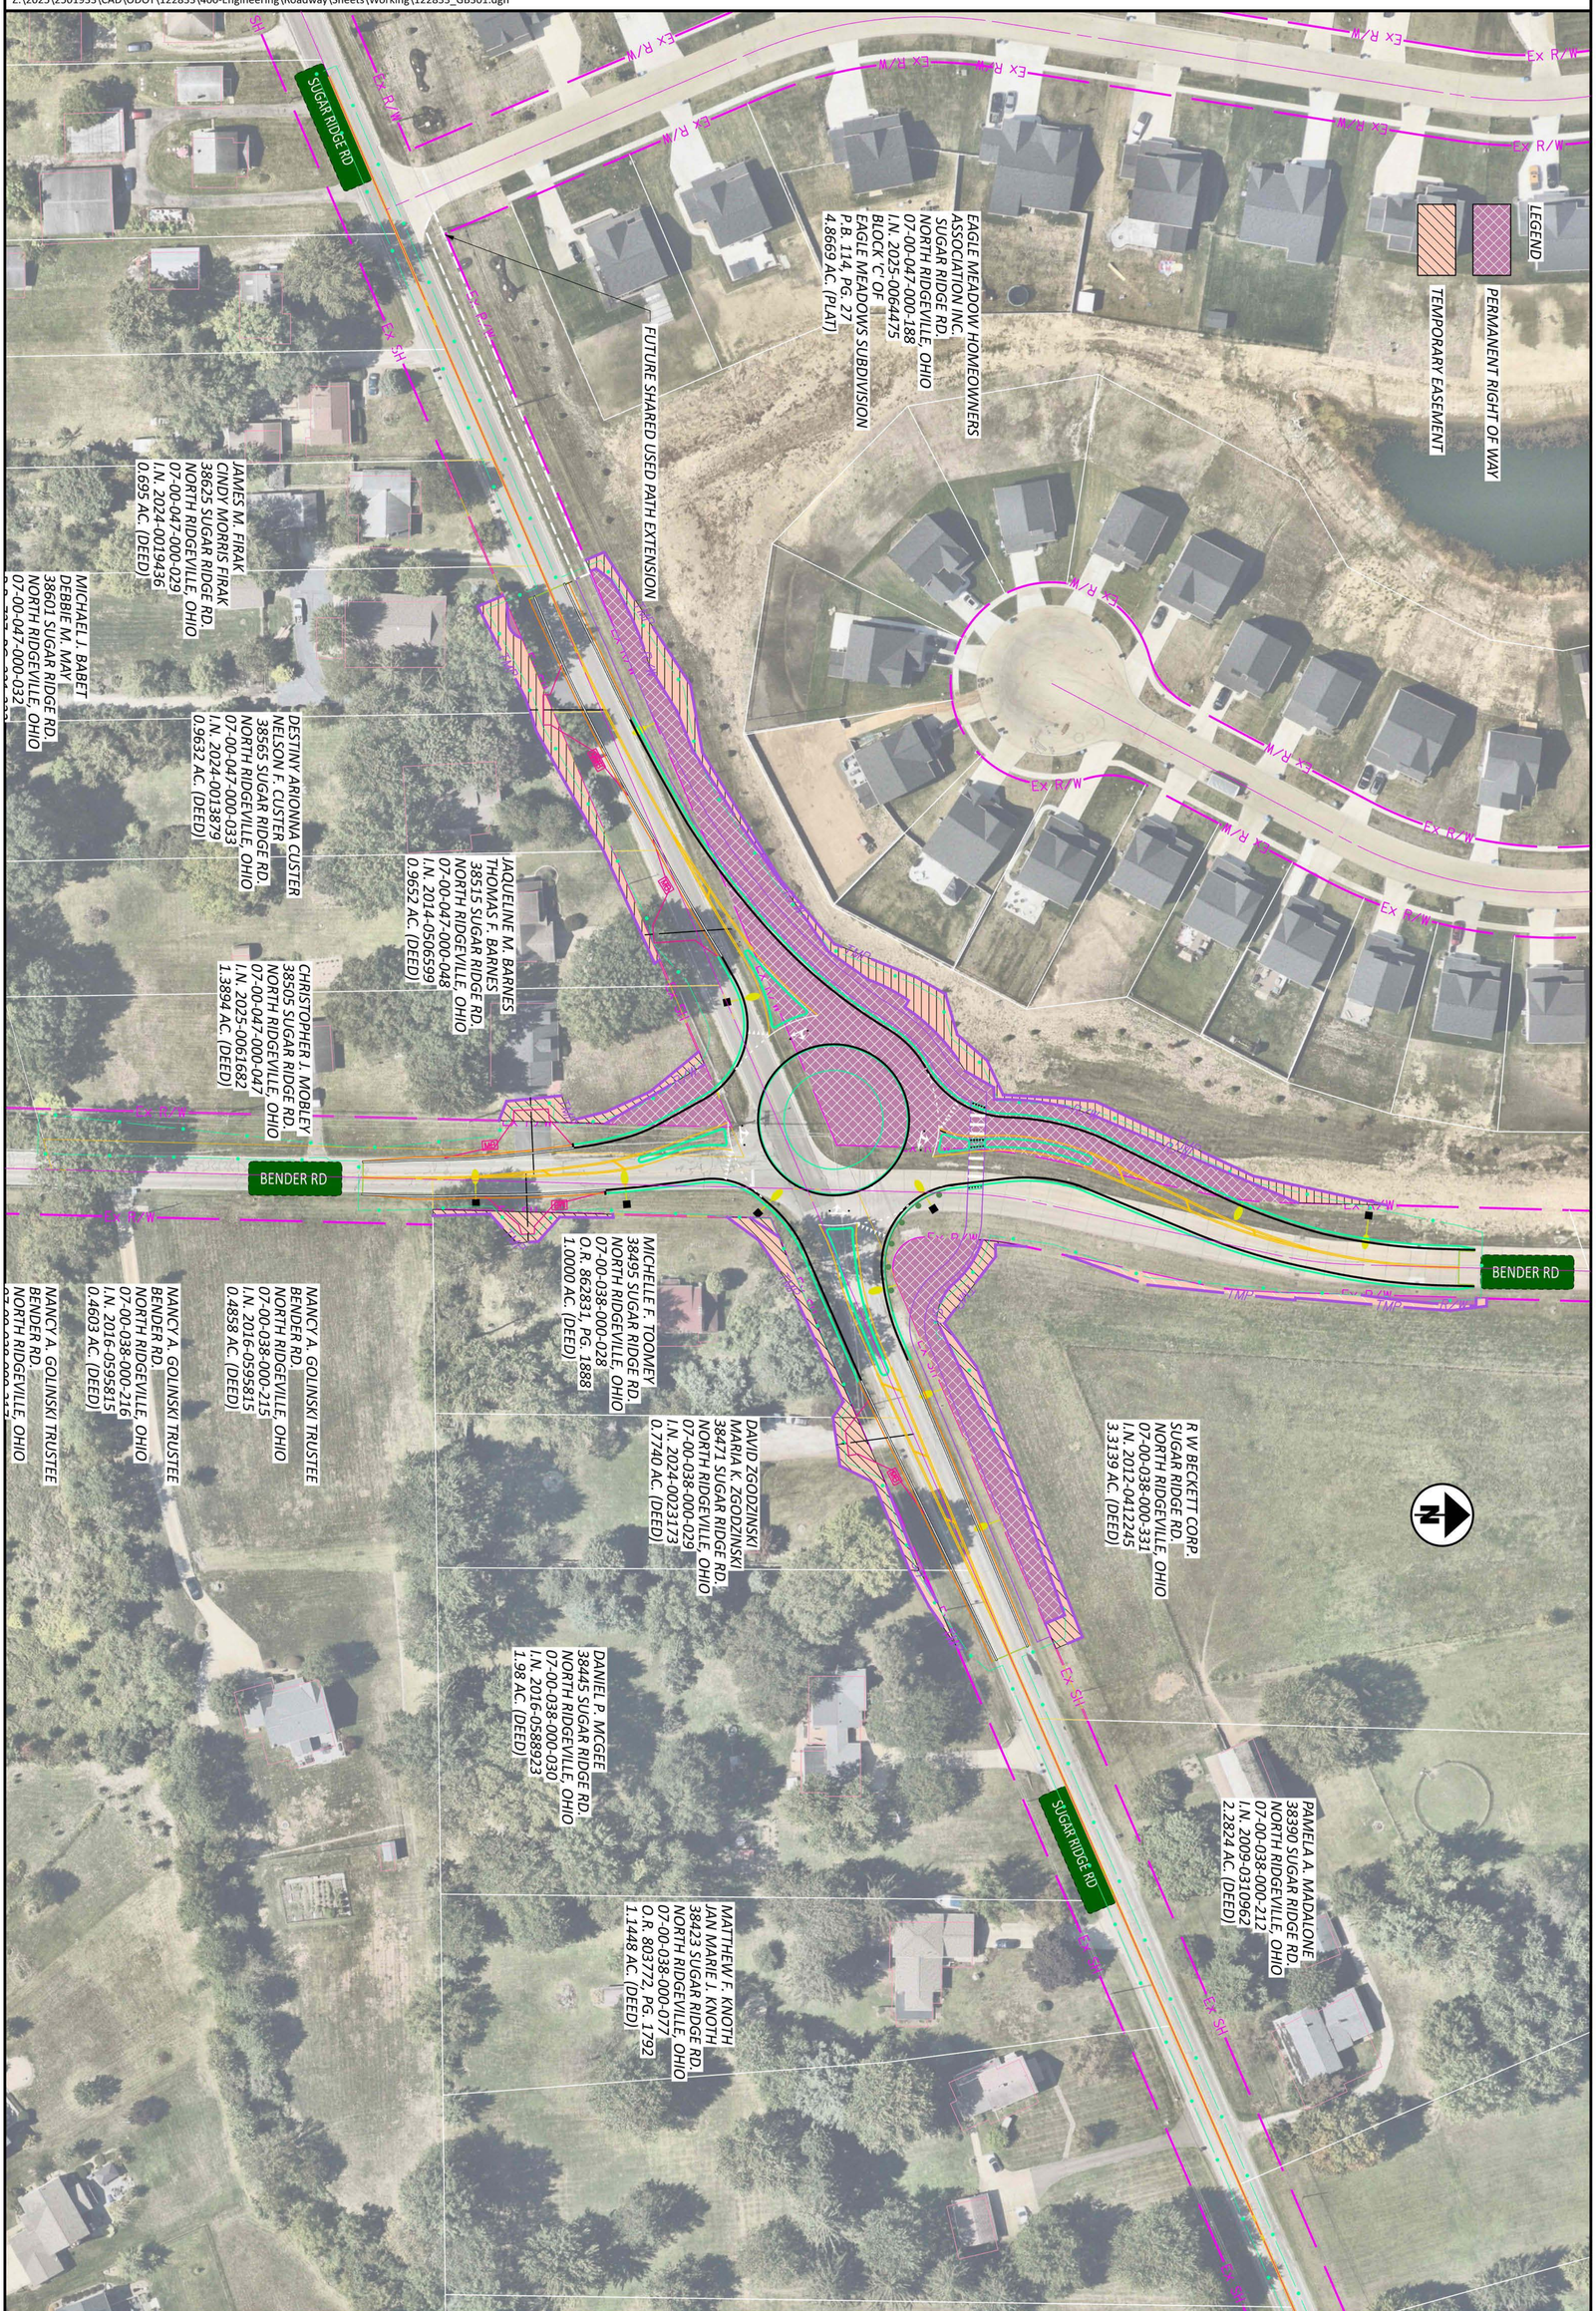

SHEET 1 TOTAL	PROJECT ID 122833	REVIEWER JHH 10/13/26	DESIGNER AAS	fishbeck DESIGN AGENCY	SINGLE LANE ROUNDABOUT AT THE INTERSECTION OF SUGAR RIDGE ROAD & BENDER ROAD

HORIZONTAL SCALE IN FEET
0 50
25 100